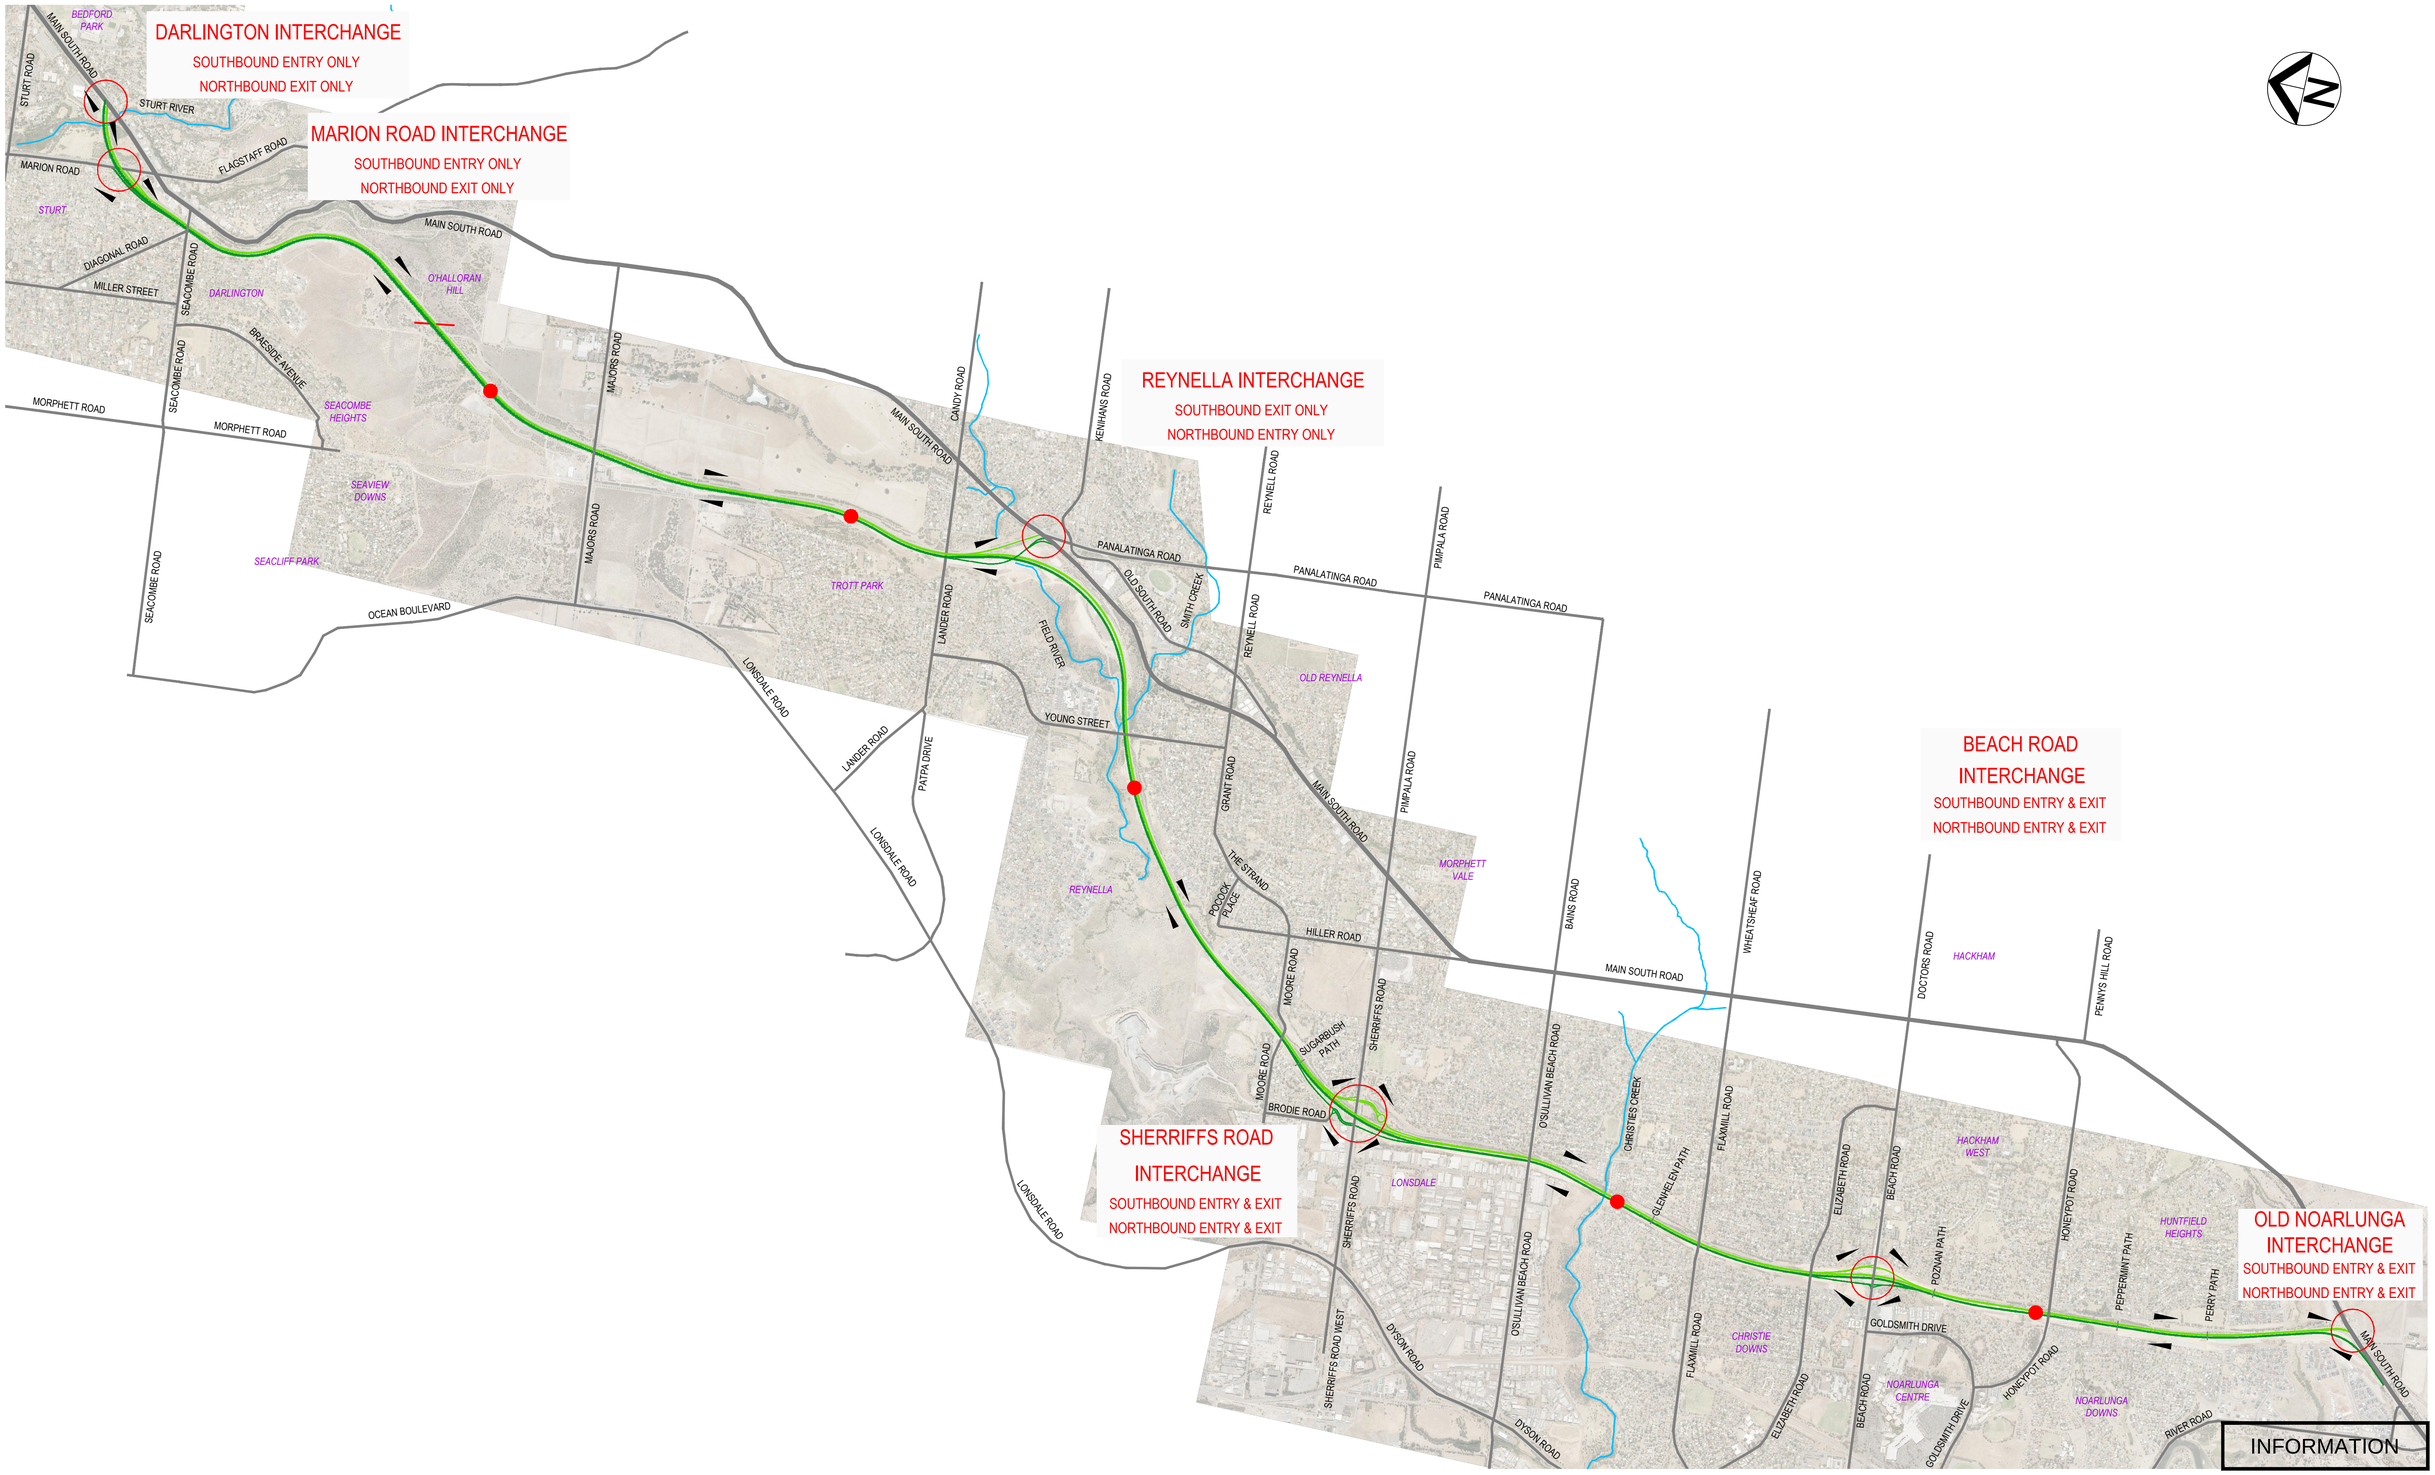

No.	AMENDMENT DESCRIPTION	BY	CHECK	ACCEPTANCE	DATE
A	ISSUED FOR INFORMATION	ANC			17.07.14

SOUTHBOUND EXPRESSWAY
NORTHBOUND EXPRESSWAY
EMERGENCY VEHICLE UNDERPASS
EMERGENCY VEHICLE U-TURN LOCATIONS
INTERCHANGE
DIRECTION OF TRAVEL

100 MILLIMETRES ON ORIGINAL DRAWING

ALL DIMENSIONS ARE IN METRES UNLESS SHOWN OTHERWISE

Government of South Australia

Department for Transport, Energy and Infrastructure

PROJECT No.:	FILE No.:
11216393	2011/05238
DESIGN No.:	SURVEY No:
20110700	VARIOUS

RN 6780

SOUTHERN EXPRESSWAY

DUPLICATION

BEDFORD PARK - OLD NOARLUNGA

EMERGENCY SERVICES REFERENCE PLAN

SCALES:	DESIGNED:	DRAFTED:	DRAWING No.:	SHEET No.:	AMEND No.:
400 0 200 400 600 800	BAJV	ANC	20110700	SK333	A
	CHECKED: -	CHECKED: -	UNCONTROLLED COPY WHEN PRINTED		

CAD FILE NAME: 20110700_SK333.DWG